


OPTION 1 AV LAYOUT - 66" CRESCENT ROUNDS OF 10


1

FRONT ELEVATION Scale: 1" = 20'-0"

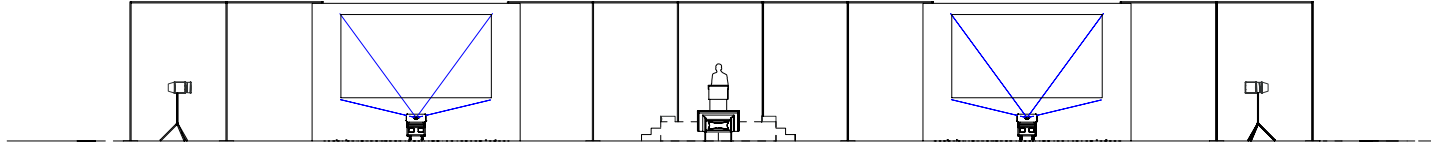

2

2D OVERVIEW Scale: 1" = 20'-0"

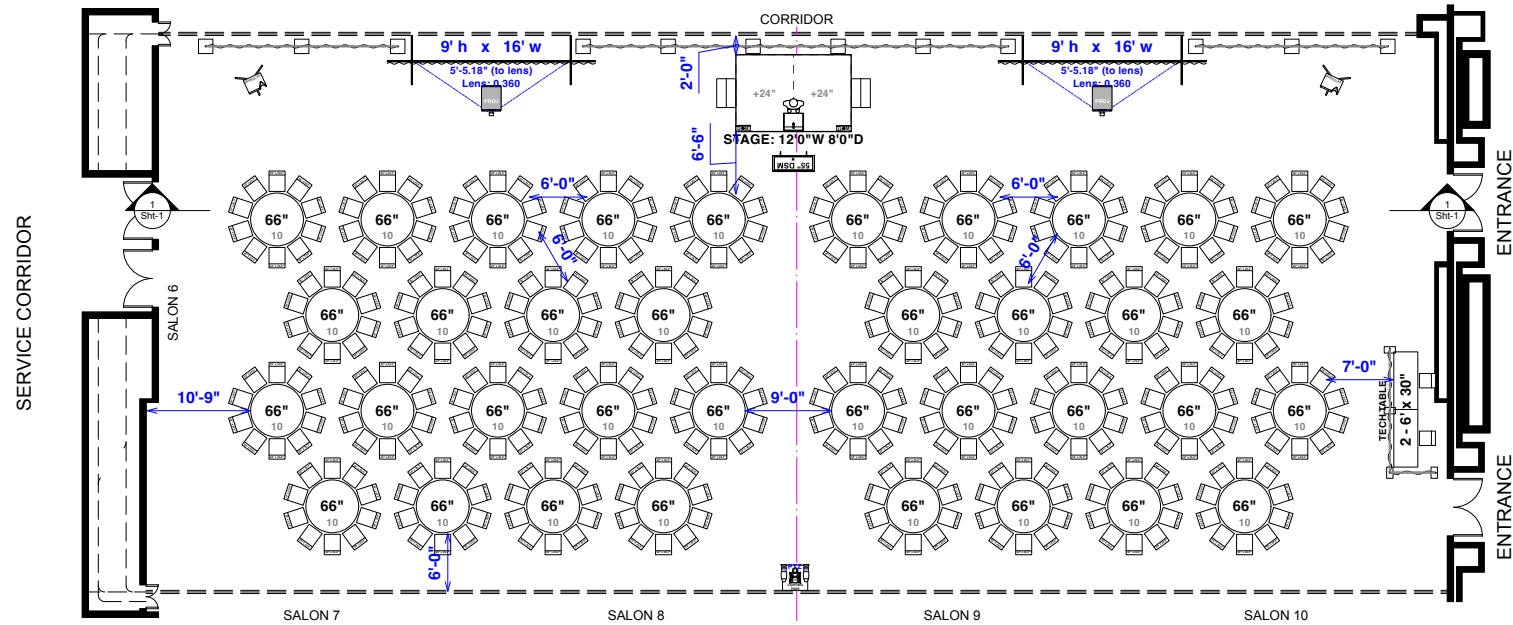

This drawing is intended to be used as a GUIDE of the APPROXIMATE room setup at this facility. Whereas actual on-site variations or adjustments may occur, ENCORE cannot be held responsible for submitting this as a final or exact plan.

DATE: 09/03/2026
SCALE: 1" = 20'-0"
DRAWN BY: MUÑIZ
DRAWING NO.: MDMCMBR6B ITU TEMP

AAN 2027
ITU
MARRIOTT MARQUIS - WASHINGTON, D.C.
TOTAL SEATING: 360 (36 - 66" ROUNDS OF 10)

ROOM: MARQUIS BALLROOM 6
LAYOUT: BANQUET
DIMENSION: 57'-9" X 132'-11"
CEILING HEIGHT: 20'-0"/22'-0"

+1-847-450-7203



ENCOREGLOBAL.COM