


OPTION 1 AV LAYOUT - 72" ROUNDS OF 10

1

FRONT ELEVATION


Scale: 1:220

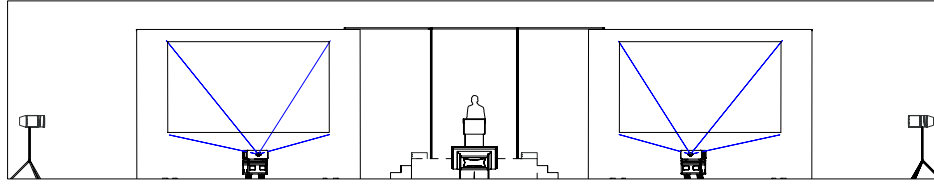

2

2D OVERVIEW

Scale: 1:220

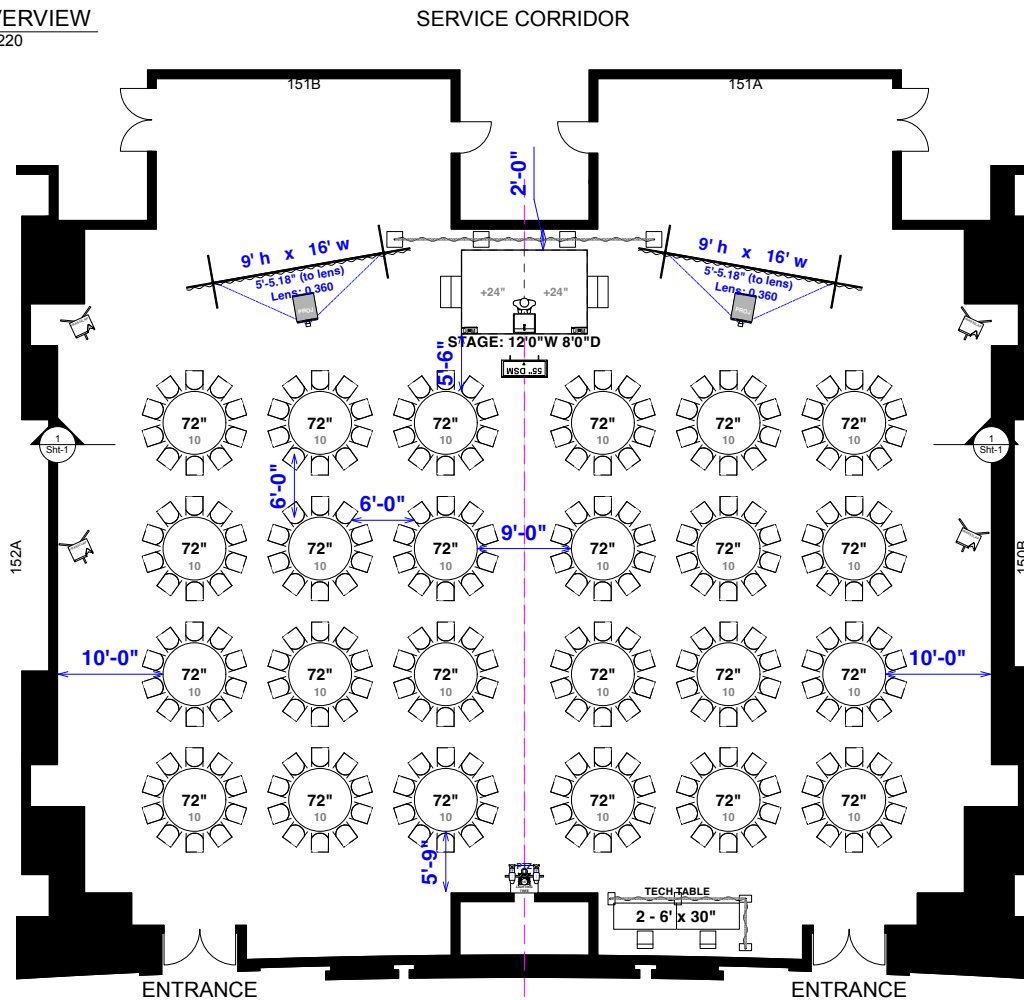

This drawing is intended to be used as a GUIDE of the APPROXIMATE room setup at this facility. Whereas actual on-site variations or adjustments may occur, ENCORE cannot be held responsible for submitting this as a final or exact plan.

DATE: 09/04/2026

SCALE: 1/16" = 1'-0"

DRAWN BY: MUÑOZ

DRAWING NO.: WWC151B ITU TEMP

AAN 2027

ITU

WALTER E. WASHINGTON CONVENTION CENTER - WASHINGTON, D.C.

TOTAL SEATING: 240 (24 - 72" ROUNDS OF 10)

ROOM: 151

LAYOUT: BANQUET

DIMENSION: 63'-4" X 89'-2"

CEILING HEIGHT: 17'-0"

+1-847-450-7203



ENCOREGLOBAL.COM

THIS DRAWING IS THE PROPERTY OF ENCORE AND REPRODUCTION OR USE WITHOUT WRITTEN CONSENT IS PROHIBITED.